ENEZCAM
CAM VE ALÜMİNYUM SİSTEMLERİ

ALUS100

DOUBLE GLASS MODULAR SYSTEM

ALUSDOOR

PLAN

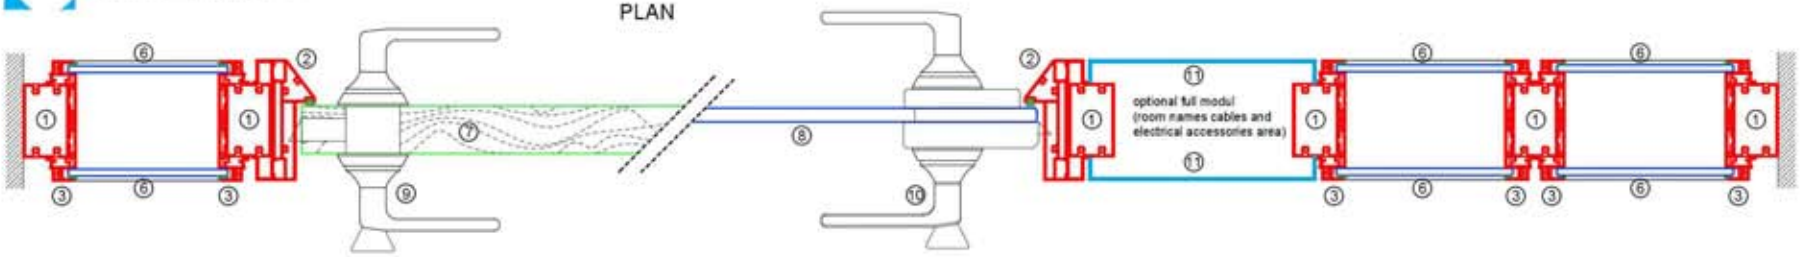

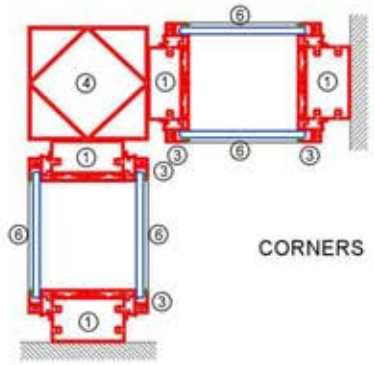

CORNERS

SECTIONS

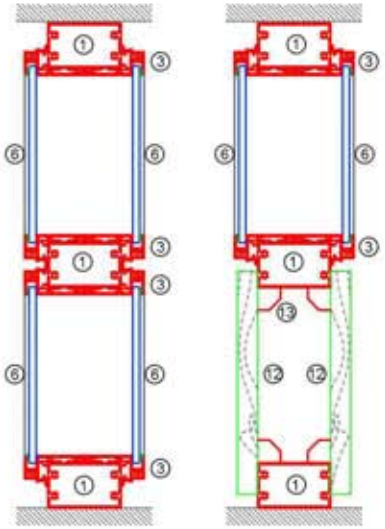

WALL ALTERNATIVES

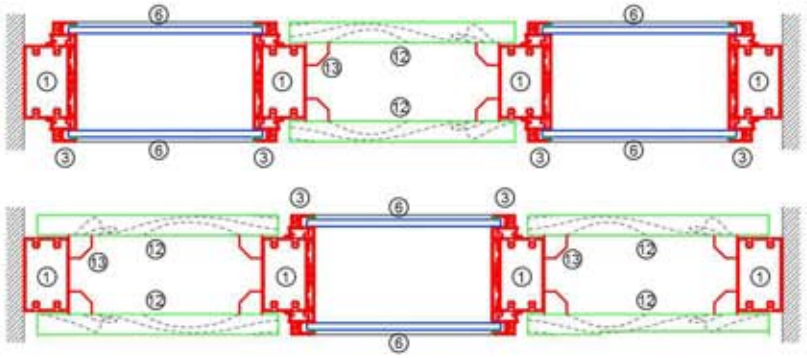

ALTERNATIVE DOOR WITH HYDRAULIC HINGES

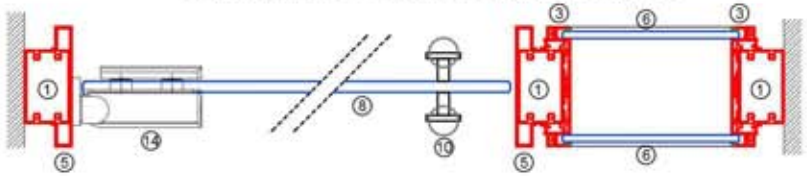

1- WALL,CEILING AND FLOOR BASE-BODY PROFILE
2- DOOR FRAME
3- GLASS PROFILE
4- CORNER PROFILE
5- FINISHING PROFILE
6- FLAT OR TEMPERED GLASS
7- WOOD WING (ask for alternatives)
8- GLASS WING (ask for alternatives)
9- ACCESSORIES FOR WOOD WING
10- ACCESSORIES FOR GLASS WING
11- FULL MODULE (ask for alternatives)
12- FULL WOOD MODULE (ask for alternatives)
13- FULL MODUL INSTALLATION CLIPS
14- HYDRAULIC HINGES